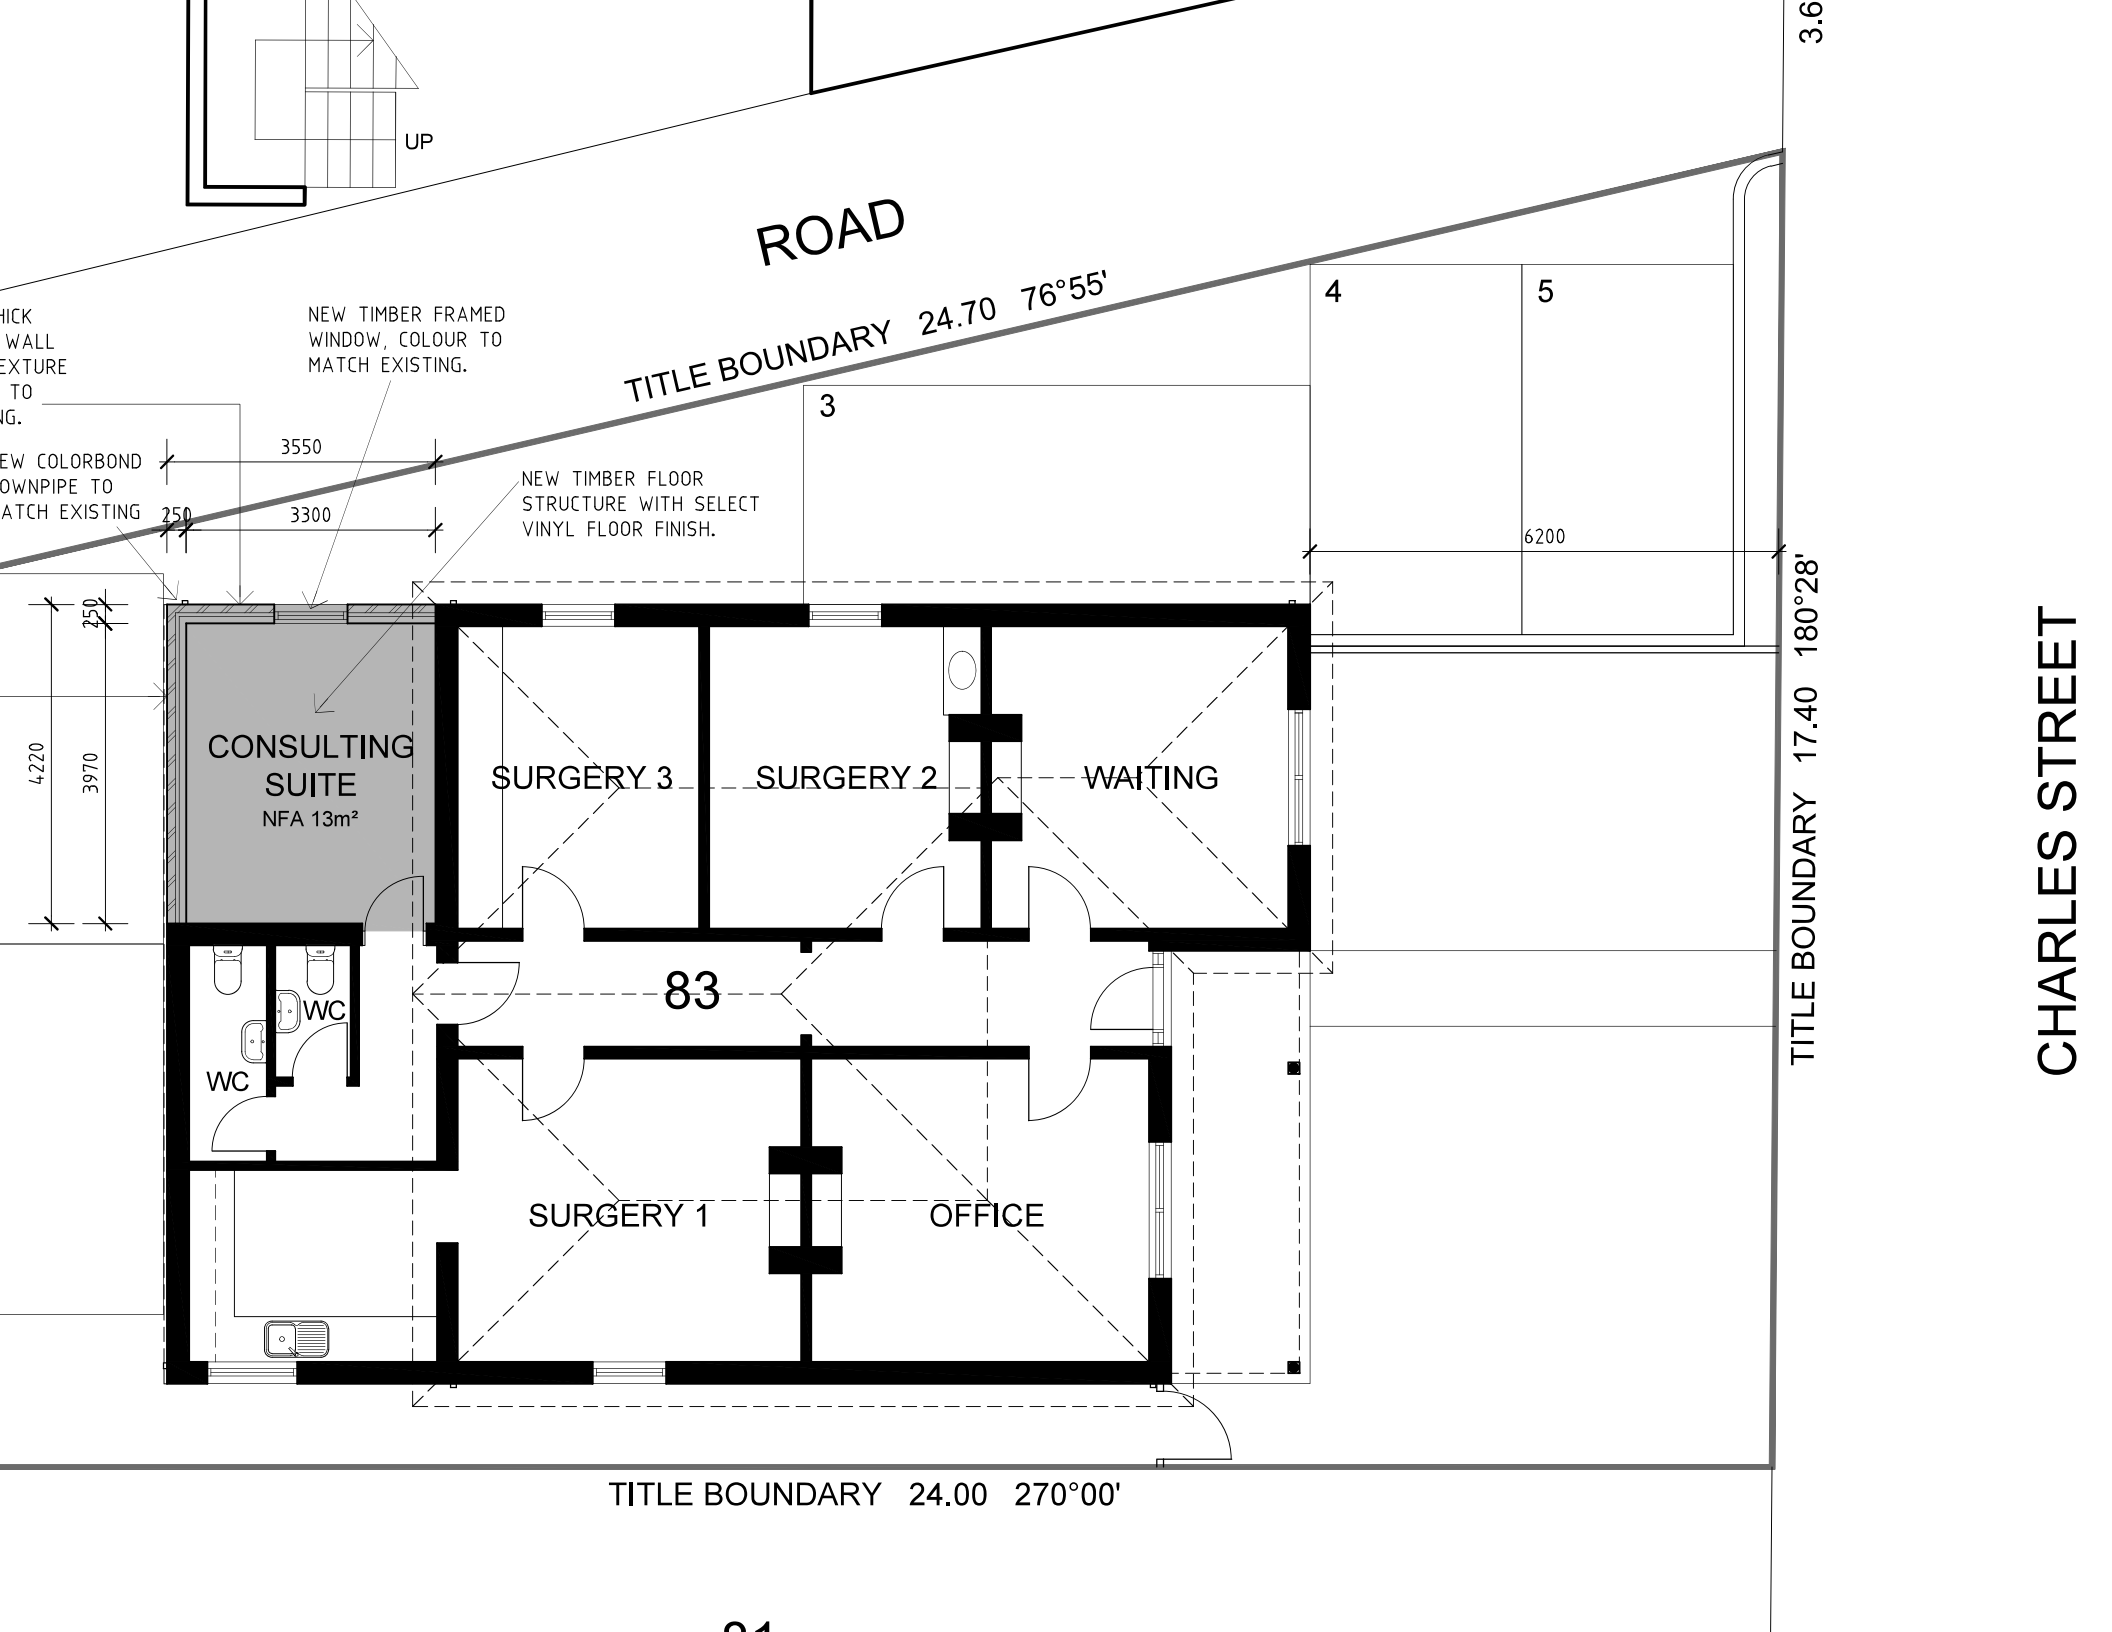
UP
ROAD
TITLE BOUNDARY 24.70 76°55'
4
5
3
NEW TIMBER FRAMED WINDOW, COLOUR TO MATCH EXISTING.
NEW TIMBER FLOOR STRUCTURE WITH SELECT VINYL FLOOR FINISH.
3550
250
3300
6200
250
4220
3970
CONSULTING SUITE
NFA 13m²
SURGERY 3
SURGERY 2
WAITING
83
WC
WC
SURGERY 1
OFFICE
TITLE BOUNDARY 17.40 180°28'
CHARLES STREET
TITLE BOUNDARY 24.00 270°00'